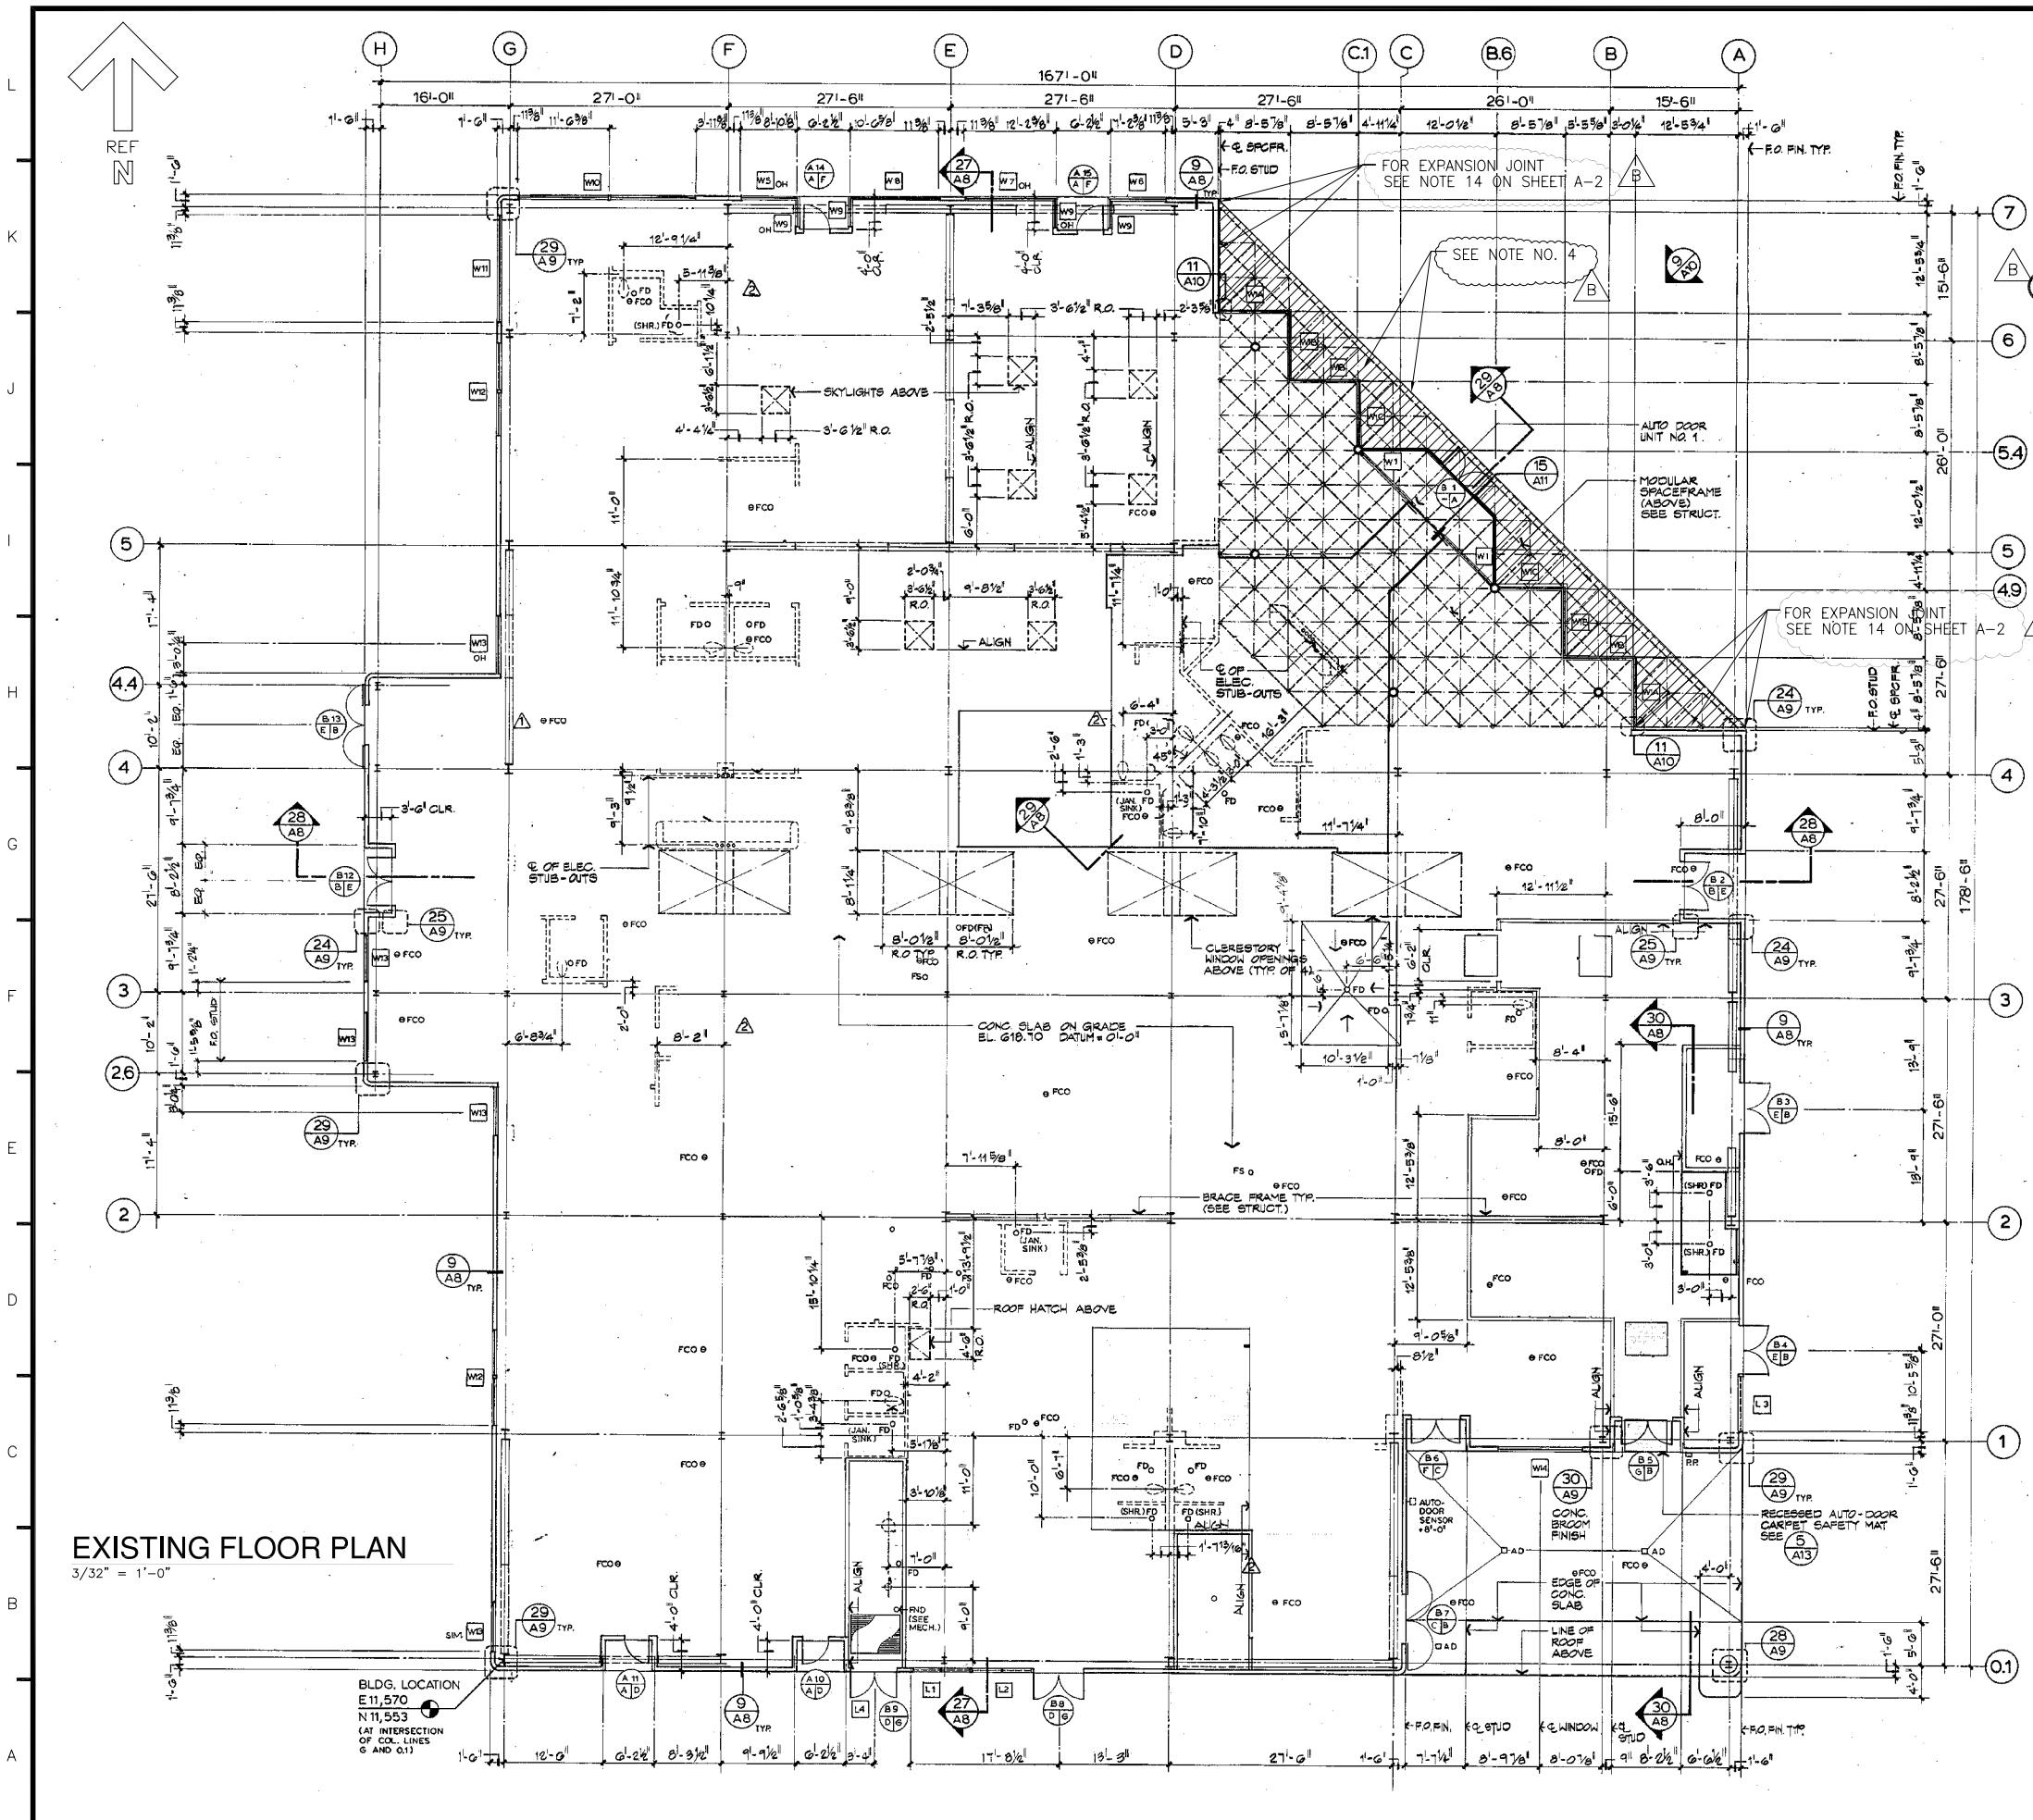

EXISTING FLOOR PLAN

3/32" = 1'-0"

NOTES:

1. BUILDING FLOOR PLAN SHOWN IS FROM ORIGINAL DESIGN DRAWINGS BY ED2 INTERNATIONAL, DRAWING NO. PLZ86-663-004JA.
2. SEE SHEET A-2 FOR ADDITIONAL NOTES.
3. THE CALLOUTS SHOWN ON THE EXISTING FLOOR PLAN ARE FROM THE ORIGINAL DRAWINGS. COPY OF THE ORIGINAL DRAWINGS ARE ATTACHED AS REFERENCE. SUBCONTRACTOR SHALL SUBMIT TO THE CONTRACTING OFFICER REVISED DETAILS AS REQUIRED TO SUIT NEW SIDING FOR APPROVAL.
4. REPAINT THE EXISTING ALUMINUM CEILING PANELS AT SOFFIT AND BENT FASCIA ABOVE & BELOW THE CANOPY WINDOW SHOWN SHADED (IN REFERENCE TO DETAIL 5 ON SHEET A-11)
5. ALL VERTICAL CURVED PANELS SUCH AS COLUMNS AND WALL CORNERS SHALL BE BENT PLATE SIMILAR TO EXISTING, OR CURVED PANELS PER DETAILS 28 & 29 ON DRAWING A-9.
6. ALL 90° WALL CORNERS SHALL BE NOTCHED & BENT PANELS PER DETAILS 24, 25, 26 & 30 ON DRAWING A-9.

No.	Date	Revision	Dwn	Chk	D/C	PM	CL
B	6/5/06	AS NOTED	IKE	S.H.			
A	2/6/06	AS NOTED	IKE	E.S.			

Lawrence Livermore National Laboratory
Plant Engineering, Livermore, CA 94550

BUILDING ENVELOPE REPLACEMENT
BUILDING 663 MEDICAL FACILITY

EXISTING FLOOR PLAN

PE Stamp: REGISTERED PROFESSIONAL ENGINEER — STEVEN P. SHIH — No. 18785 — Exp. 6/30/07 — CIVIL — STATE OF CALIFORNIA

Des: ED2/EMF	7/28/86	Scale: AS NOTED
Dwn: E. FERNANDEZ	5/5/05	PFNID: 663-05-001
Chk: S. SHIH	8/10/05	S/W: ADT2006
Dwg. No. PLA2005-0663-0002DB		Sht. No. A-1 2 of 4